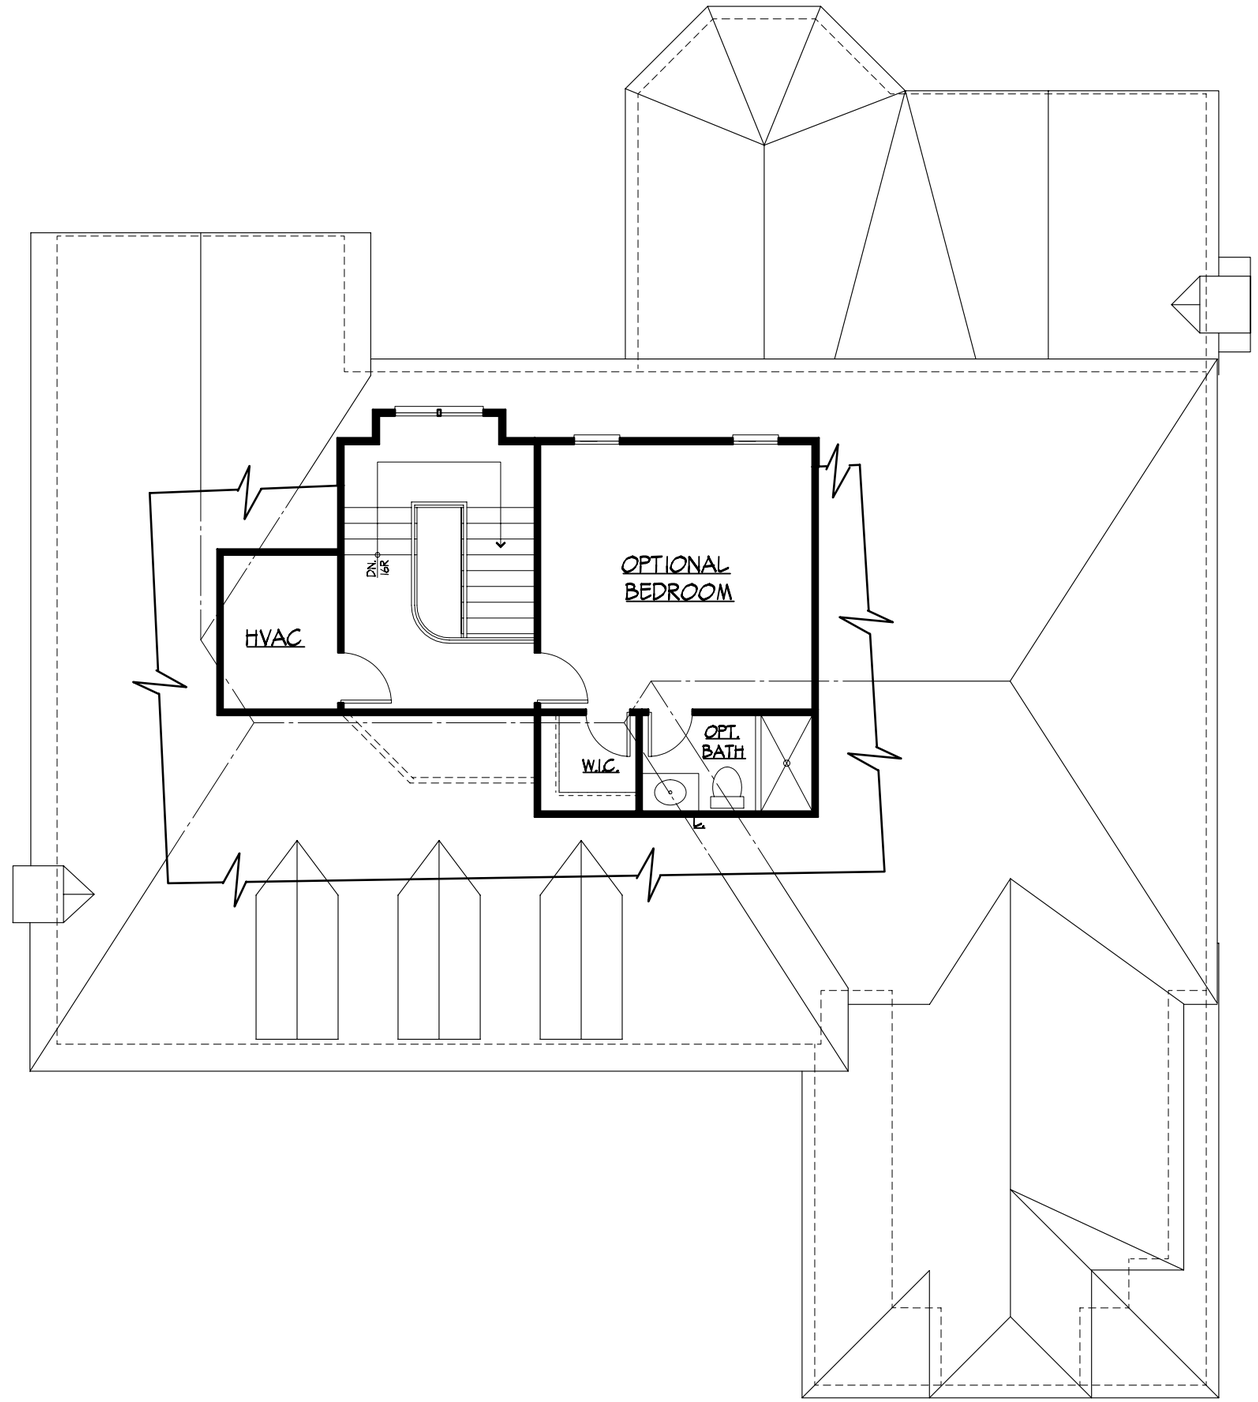

THIRD FLOOR PLAN

t:\boca\516mont.db/third.dr

REVISIONS

GENERAL CONTRACTOR IS RESPONSIBLE FOR CHECKING AND VERIFYING ALL DIMENSIONS ETC. PRIOR TO AND DURING CONSTRUCTION. ANY ERRORS OR OMISSIONS SHALL BE BROUGHT TO THE IMMEDIATE ATTENTION OF THE ARCHITECT FOR RESOLUTION. ANY WORK DONE BY THE CONTRACTOR IS RESPONSIBLE FOR NOTIFYING THE ARCHITECT FOR RESOLUTION. ANY WORK DONE BY THE CONTRACTOR AND SUBCONTRACTORS AFTER THE ARCHITECT HAS BEEN NOTIFIED OF ERRORS OR OMISSIONS, AND ANY WORK DONE BEYOND THE DIMENSIONS, CONTRACTOR SHALL CHECK WITH THE ARCHITECT TEN DAYS PRIOR TO THE START OF CONSTRUCTION FOR ADDENDUMS OR BULLETINS.

UNDER PENALTY OF LAW, THE USE OF THESE DRAWINGS IS RESTRICTED TO THE ORIGINAL SITE INDICATED. THEY WERE PREPARED FOR THE OWNER AND TITLE BLOCK BUILDING INSPECTOR TO VERIFY PERMIT APPROVAL PRIOR TO CONSTRUCTION. ANY OTHER USE OR REUSE BY ANY PERSON OR ENTITY WITHOUT THE ARCHITECT'S SEAL IS ILLEGAL. ALL TO BE IN RED INK AND ARE CONSIDERED VOID IF ANY OTHER COLOR IS USED.

BOCA PROPERTIES

NEW RESIDENCE AT
516 MONTGOMERY LANE

McINTYRE ✧ CAPRON & ASSOCIATES, P.C.
ARCHITECTS • LAND PLANNERS
41 LEOPARD RD. PAOLI, PA 19301
PHONE 610 • 647 • 1277 FAX 610 • 647 • 3083

SCALE
1/4" = 1'-0"

TITLE
PRESENTATION
ATTIC PLAN

COMM. NO.
08080

ISSUE DATE
6 NOVEMBER 2008

DRAWING NO.
P-4
OF 10

t:\boca\516mont db\..p-4 sht 4/28/2009